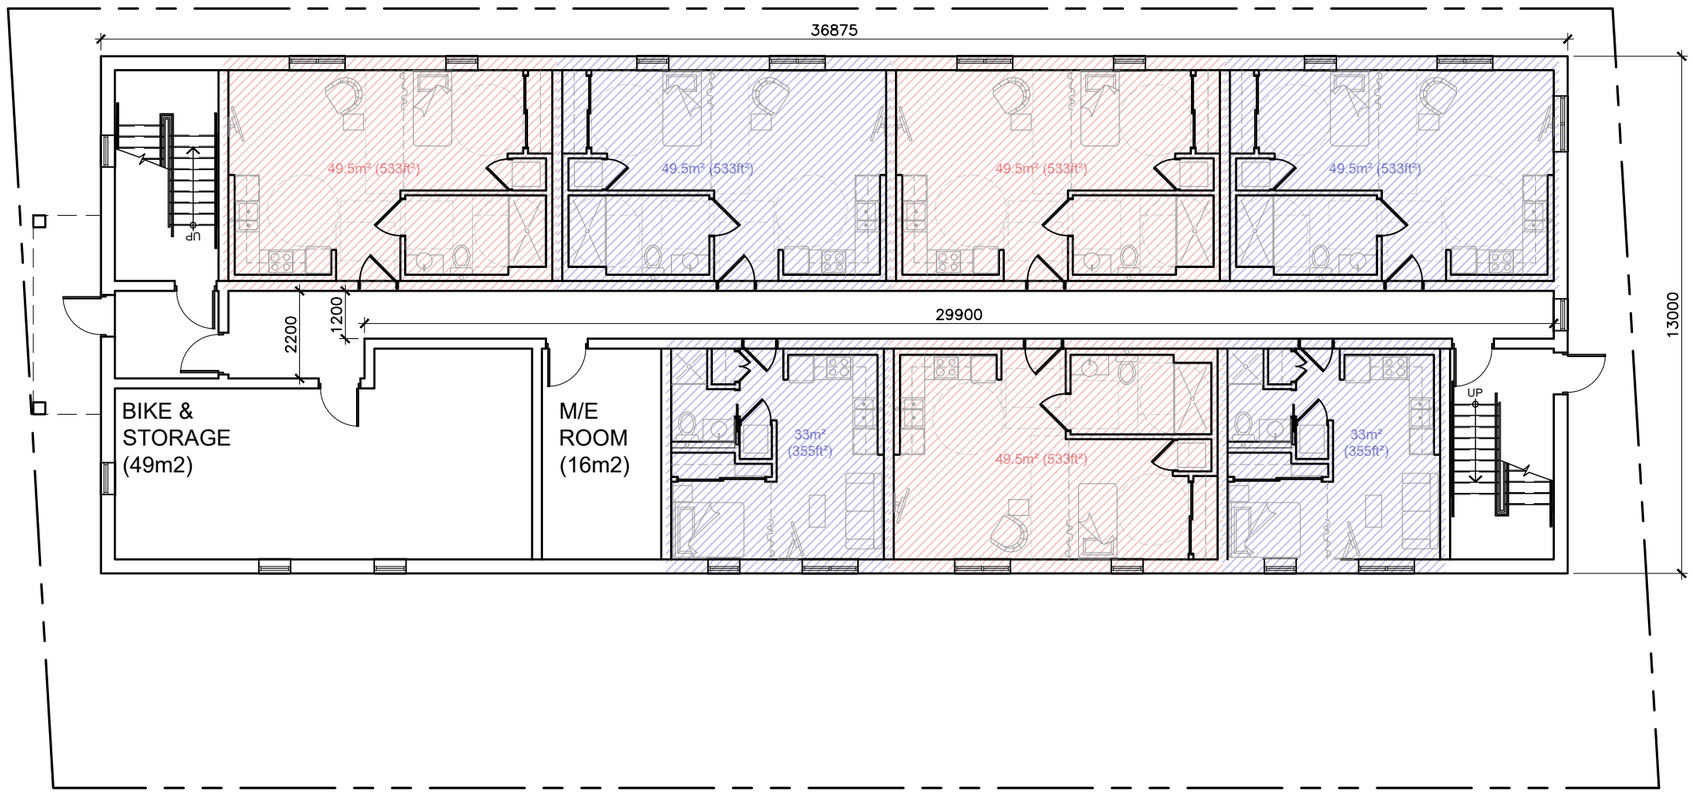

INVIZIJ
Architects Inc.

185 YOUNG STREET, HAMILTON, ON L8N 1V9
T: 905 525 9000 I invizij.ca

TOTH GROUP REDEVELOPMENT FEASIBILITY STUDY
547 KING STREET, PORT COLBORNE, ON

LEVEL 01
NOVEMBER 11, 2025

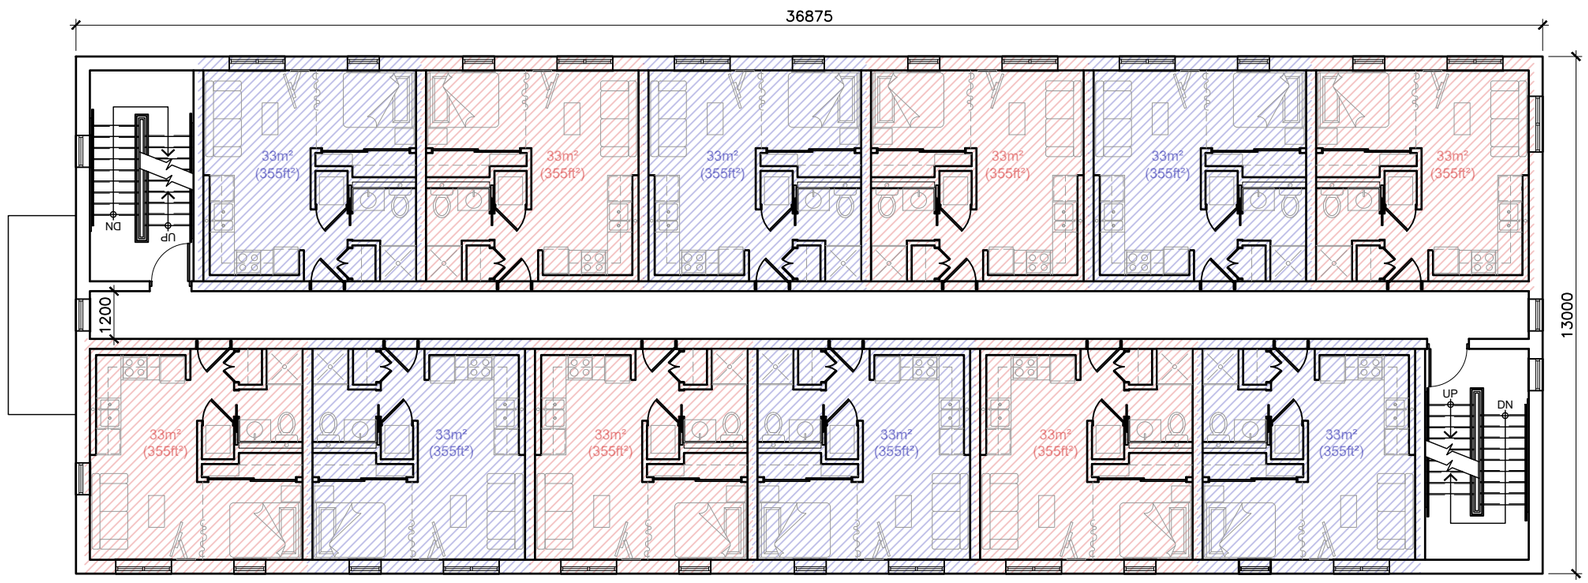

INVIZIJ
Architects Inc.

185 YOUNG STREET, HAMILTON, ON L8N 1V9
T: 905 525 9000 I invizij.ca

TOTH GROUP REDEVELOPMENT FEASIBILITY STUDY
547 KING STREET, PORT COLBORNE, ON

LEVEL 02 & 03
NOVEMBER 4, 2025

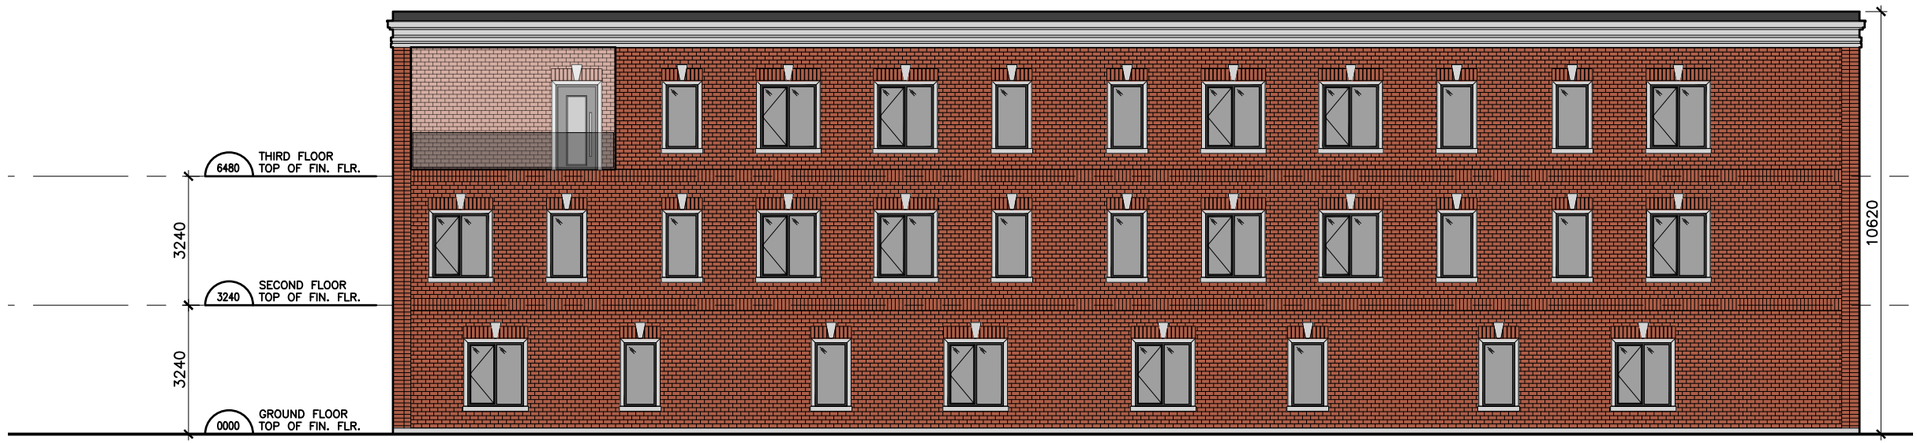

NORTH ELEVATION

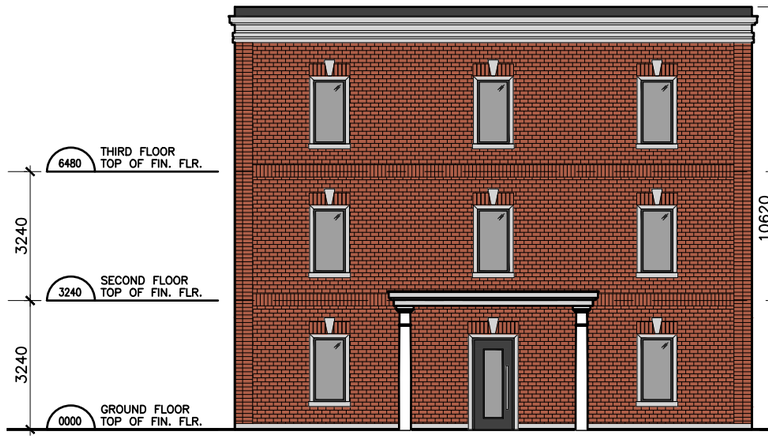

WEST ELEVATION

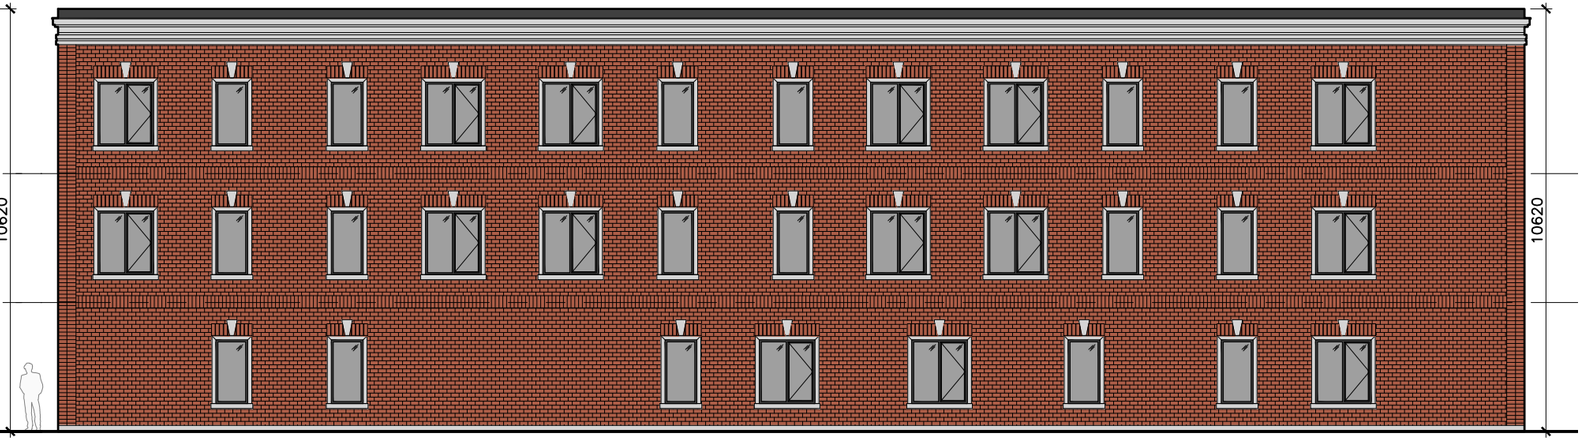

SOUTH ELEVATION

INVIZIJ
Architects Inc.

185 YOUNG STREET, HAMILTON, ON L8N 1V9
T: 905 525 9000 I invizij.ca

TOTH GROUP REDEVELOPMENT FEASIBILITY STUDY
547 KING STREET, PORT COLBORNE, ON

ELEVATIONS
NOVEMBER 4, 2025